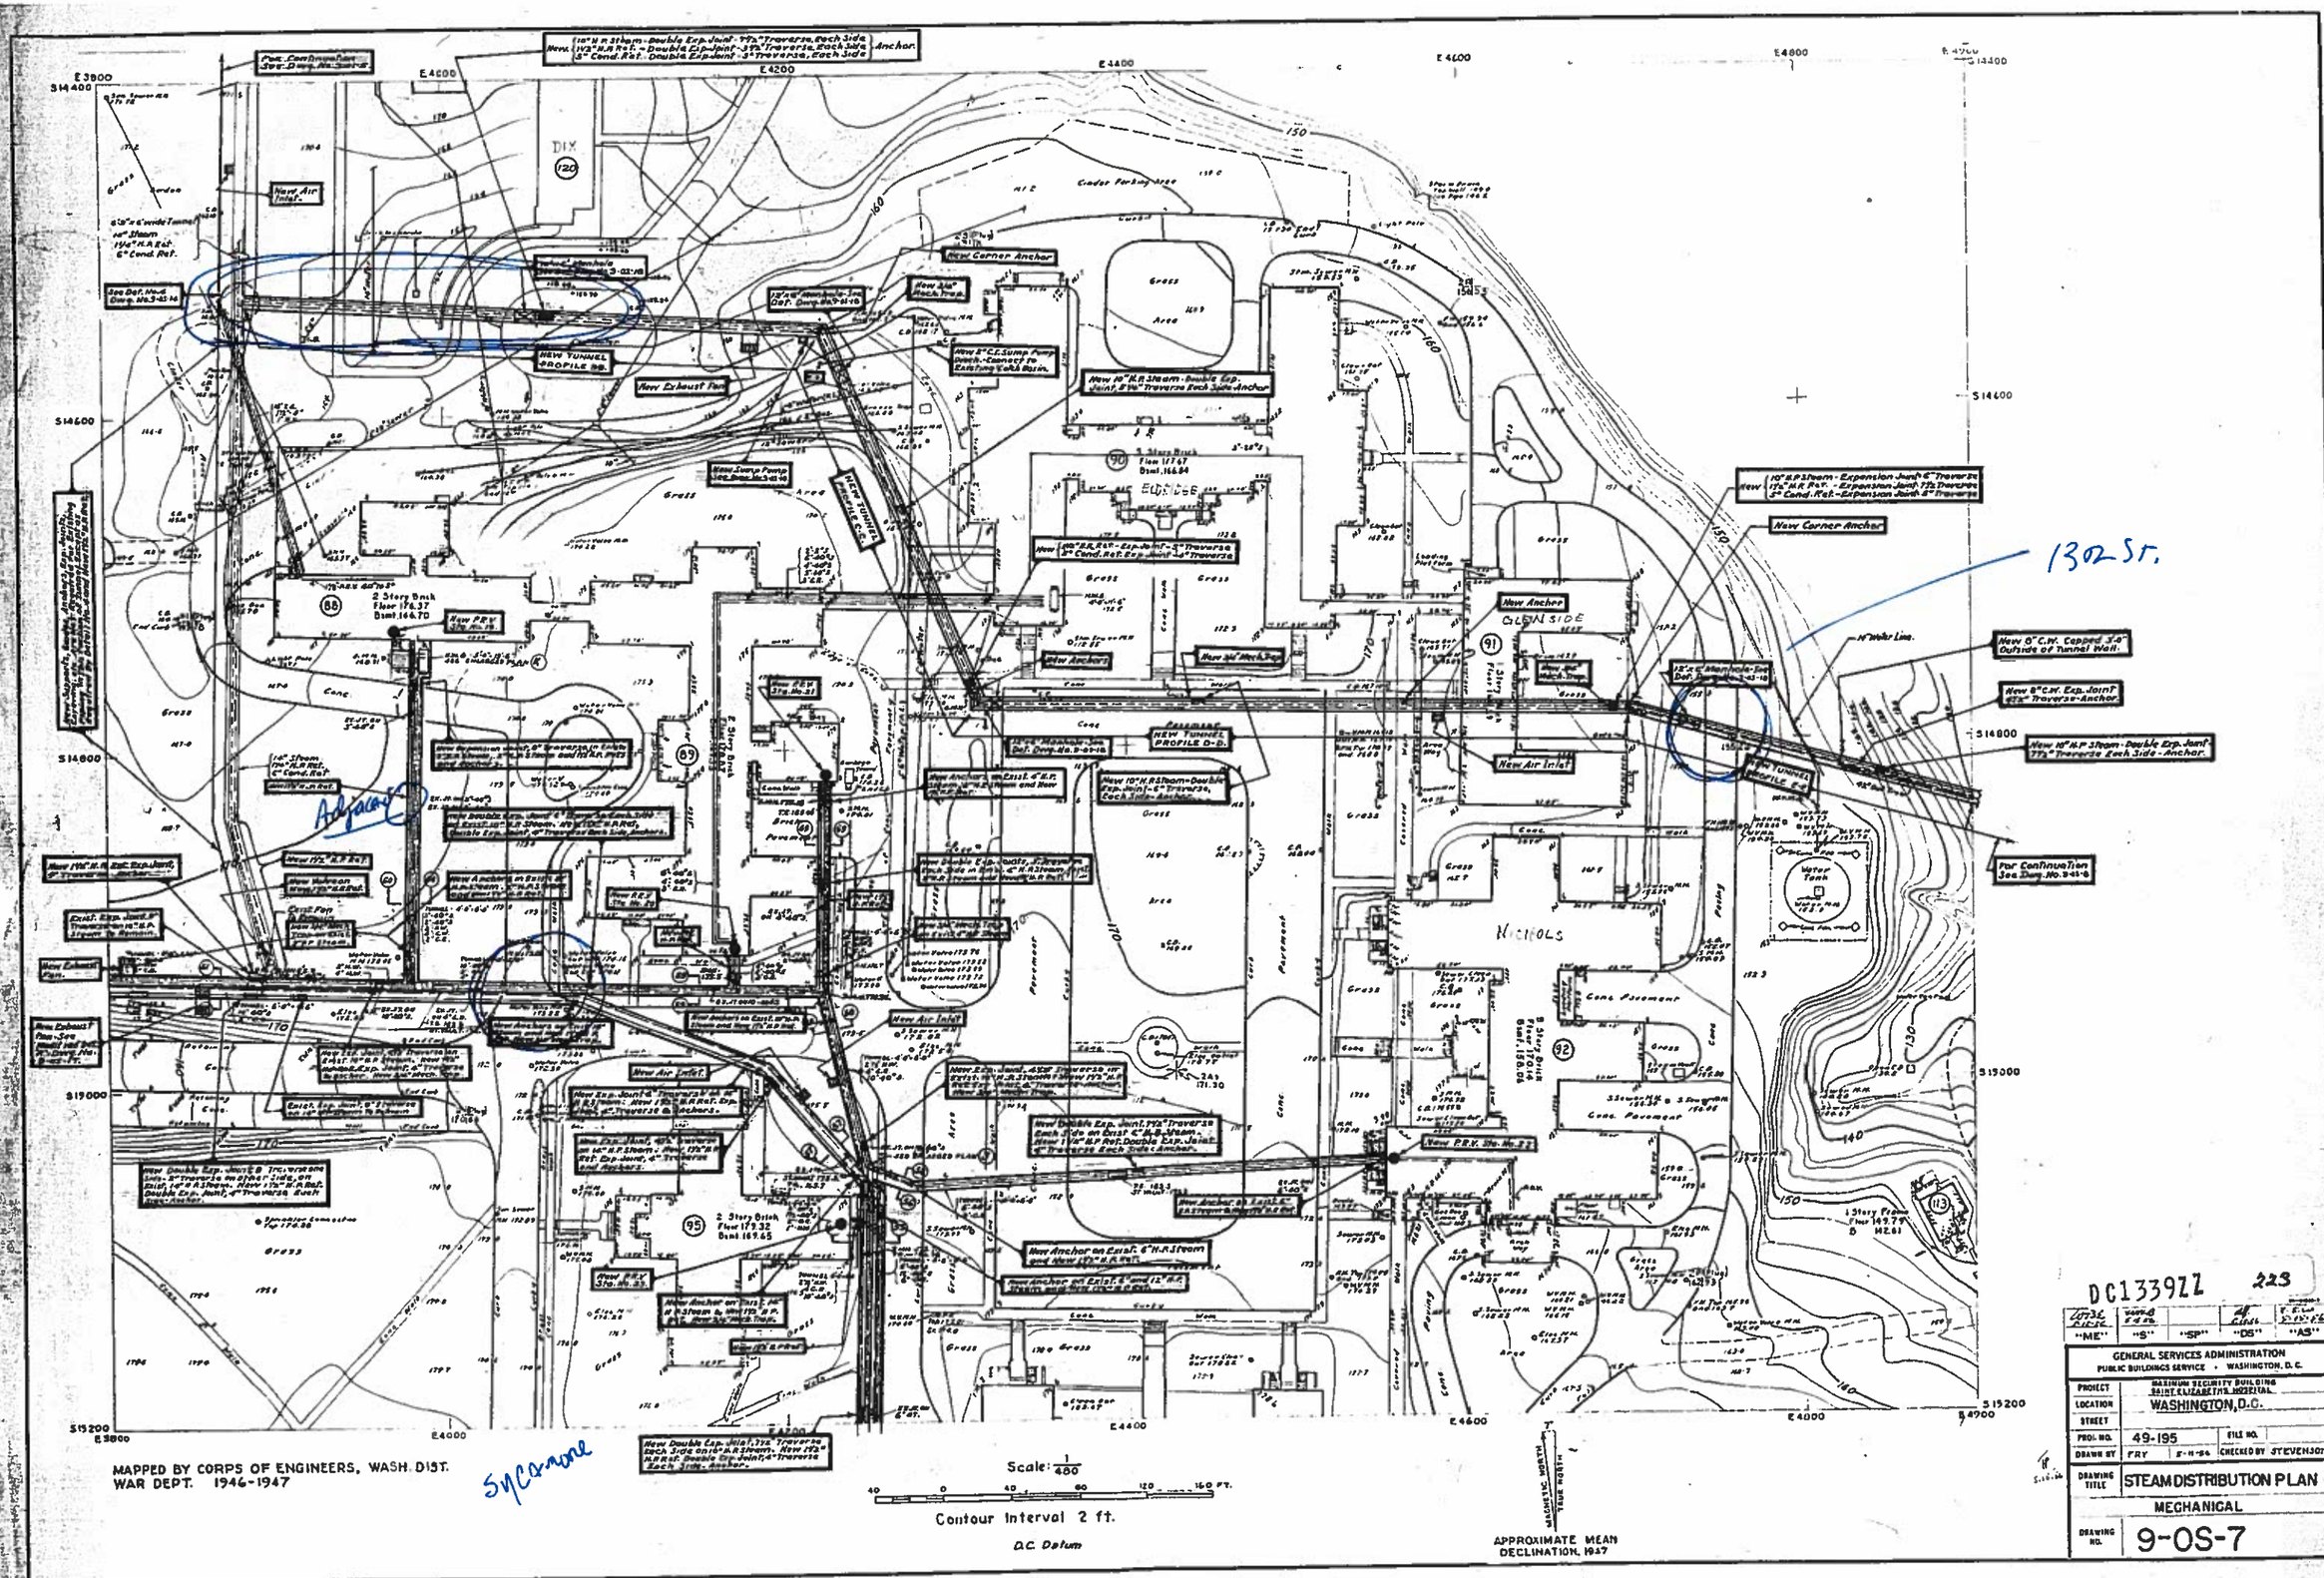

MAPPED BY CORPS OF ENGINEERS, WASH. DIST.
WAR DEPT. 1946-1947

Sycamore

1302 St.

DC133922 223

"ME"	"S"	"SP"	"DS"	"AS"

GENERAL SERVICES ADMINISTRATION
PUBLIC BUILDINGS SERVICE • WASHINGTON, D.C.

PROJECT	MAXIMUM SECURITY BUILDING SAINT ELIZABETHS HOSPITAL
LOCATION	WASHINGTON, D.C.
STREET	
PROJ. NO.	49-195
FILE NO.	
DRAWN BY	FRY 5-11-56
CHECKED BY	STEVENSON
DRAWING TITLE	STEAM DISTRIBUTION PLAN
	MECHANICAL
DRAWING NO.	9-OS-7

7

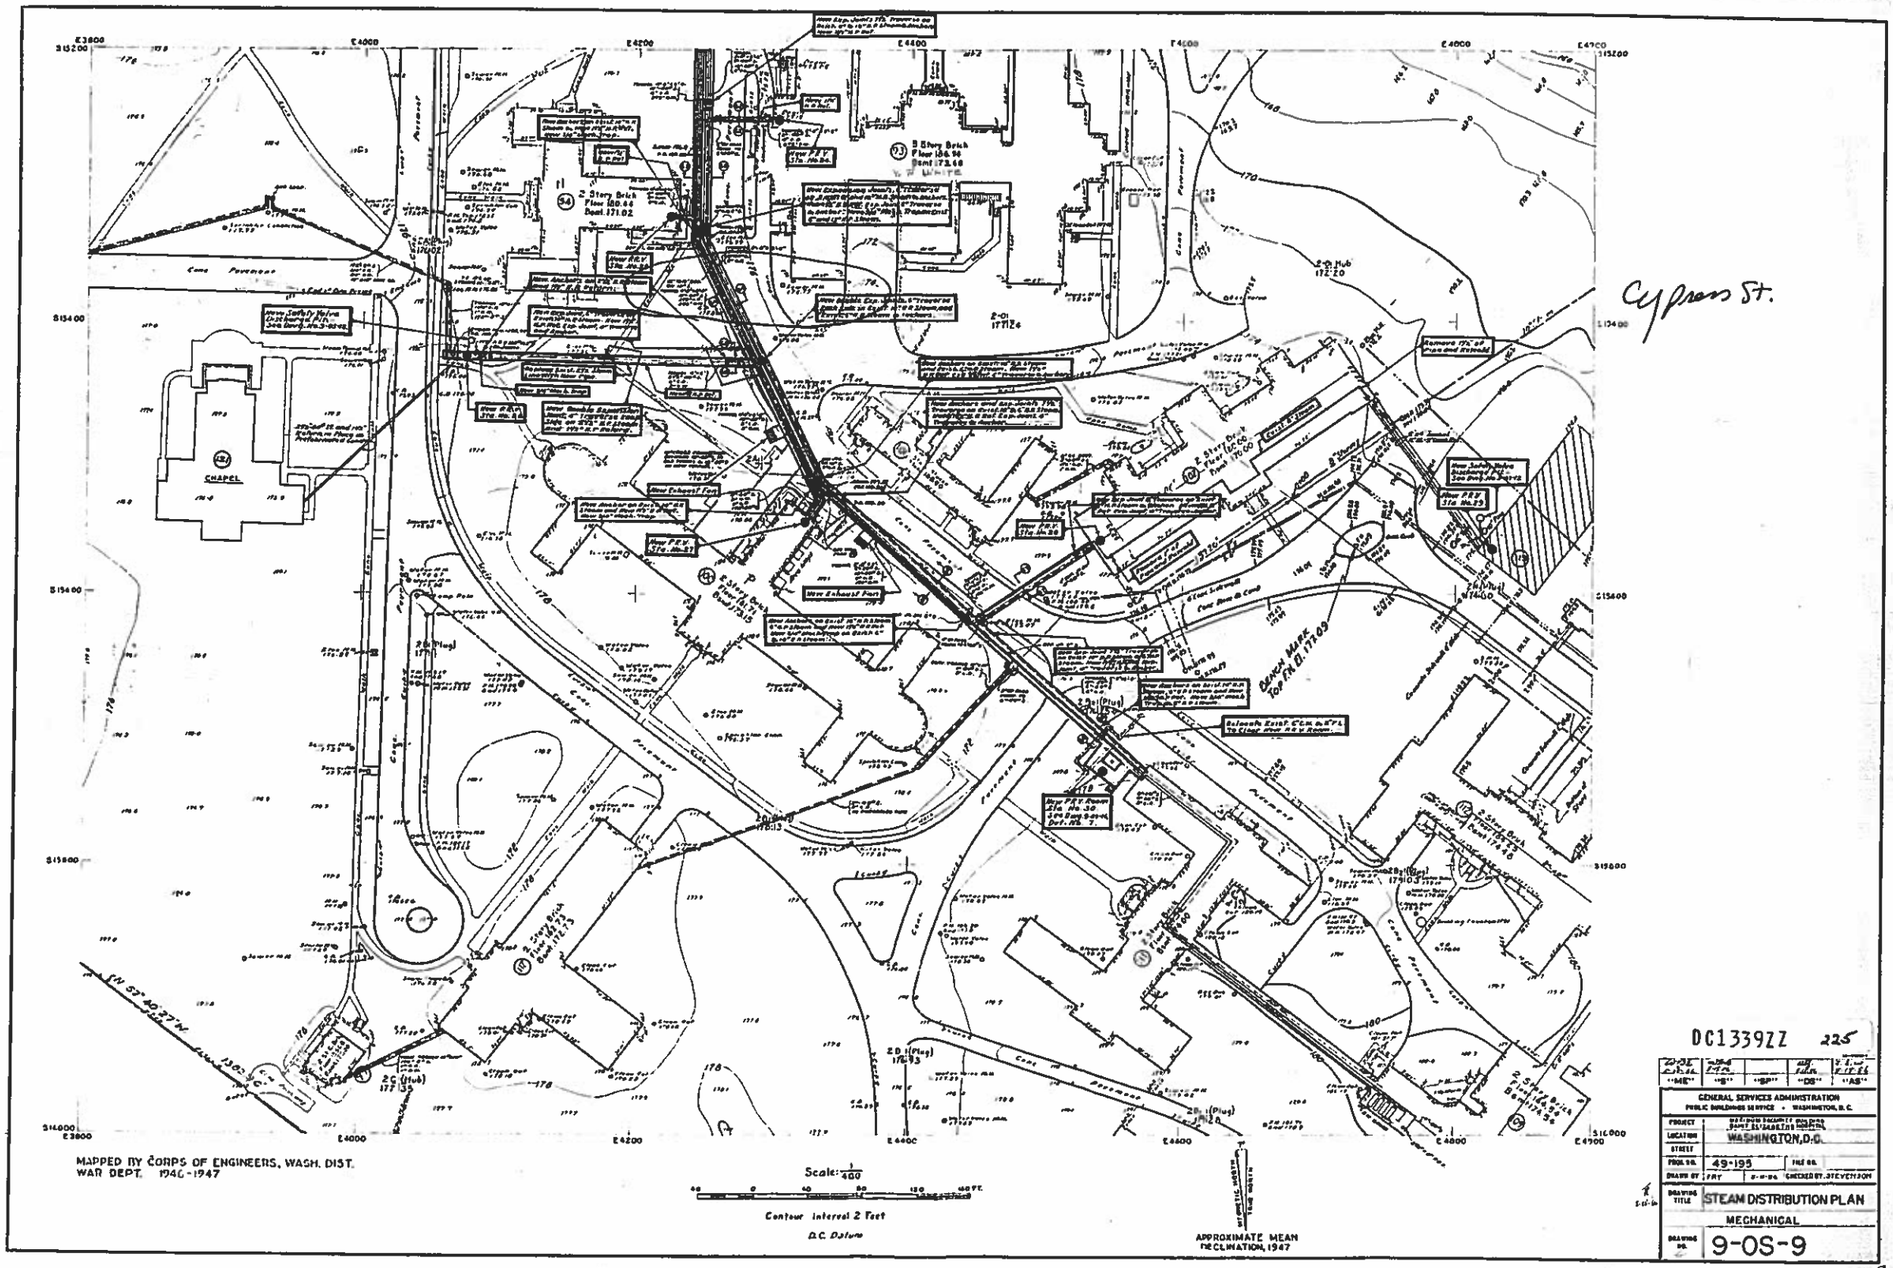

DC1339ZZ 225

"ME"	"S"	"SP"	"DS"	"AS"

GENERAL SERVICES ADMINISTRATION
PUBLIC BUILDINGS SERVICE • WASHINGTON, D.C.

PROJECT	NATIONAL SAFETY COUNCIL DANIEL EASTMAN BUILDING
LOCATION	WASHINGTON, D.C.
STREET	
PROJ. NO.	49-195
FILE NO.	
DRAWN BY	FRY
CHECKED BY	STEVENSON
DRAWING TITLE	STEAM DISTRIBUTION PLAN MECHANICAL
DRAWING NO.	9-OS-9

9